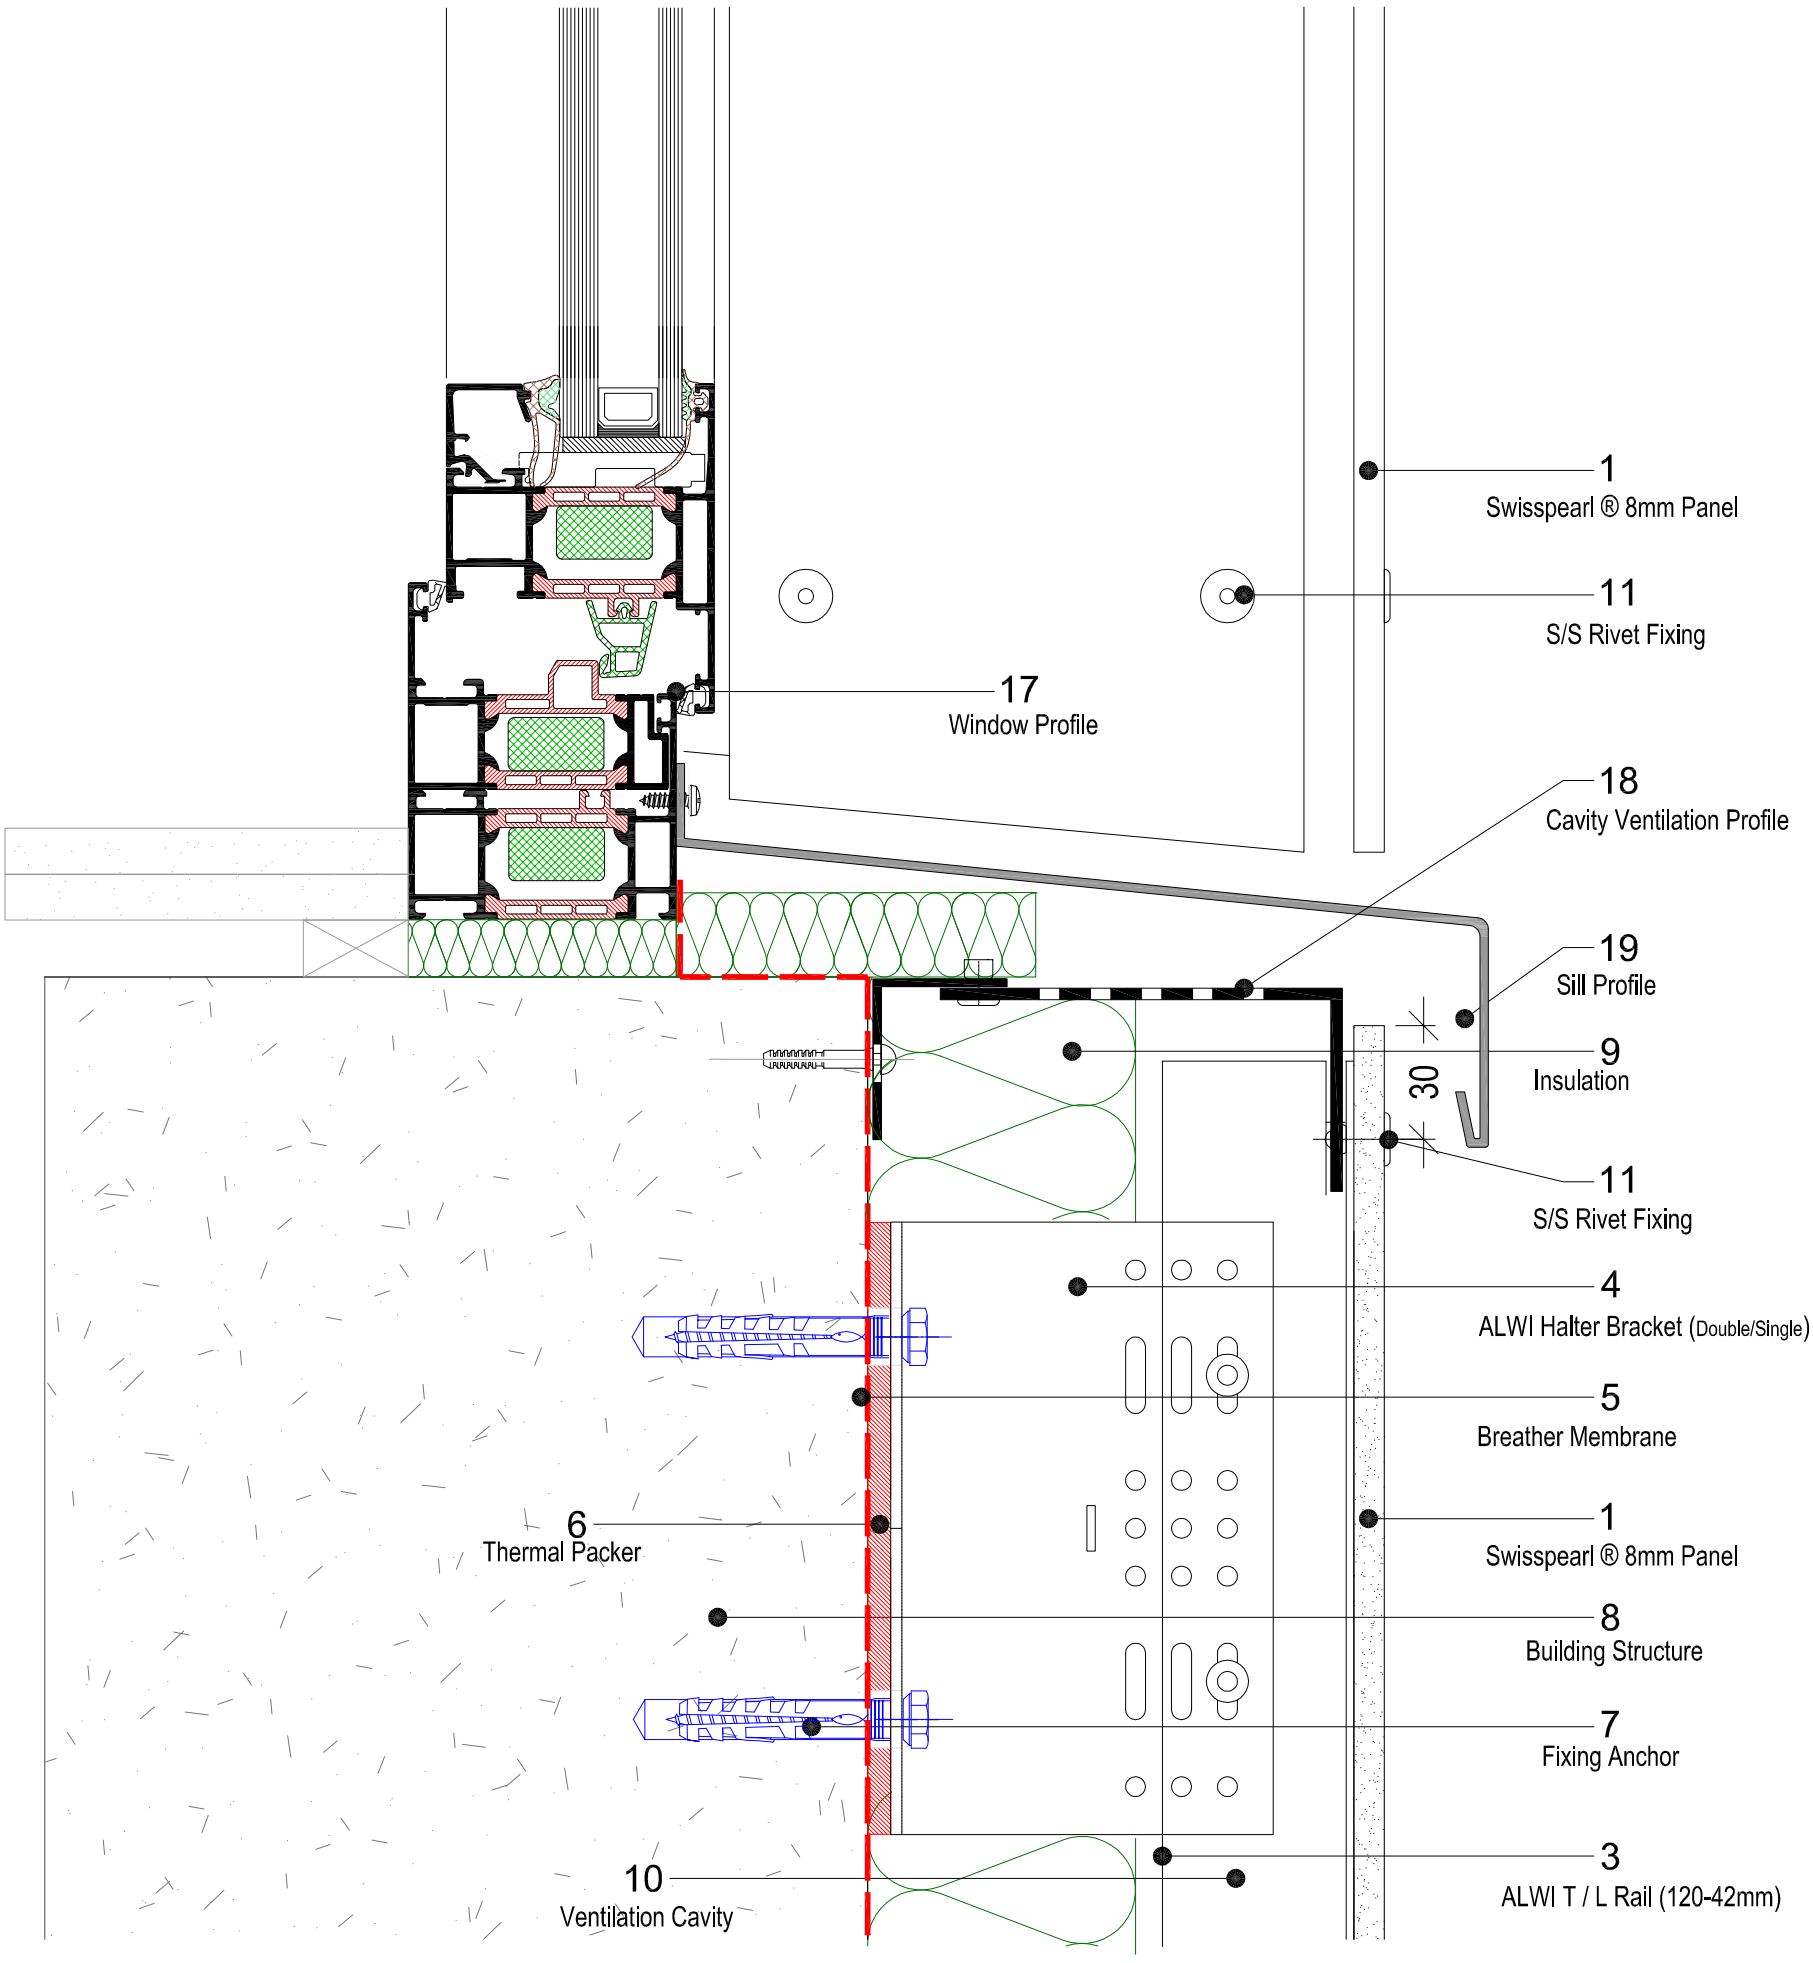

1	Swisspearl ® 8mm Panel	9	Insulation
3	ALWI T / L Rail (120-42mm)	10	Ventilation Cavity
4	Halter Bracket (Double/Single)	11	S/S Rivet Fixing
5	Breather Membrane	17	Window Profile
6	Thermal Packer	18	Cavity Ventilation Profile
7	Fixing Anchor	19	Sill Profile
8	Building Structure		

TITLE:
ALWI WINDOW SILL DETAIL

DWG.No: SP-DT006 | SCALE: 1:2 | Rev.1

CONTACT:
info@swissfacades.com

SWISS FACADES