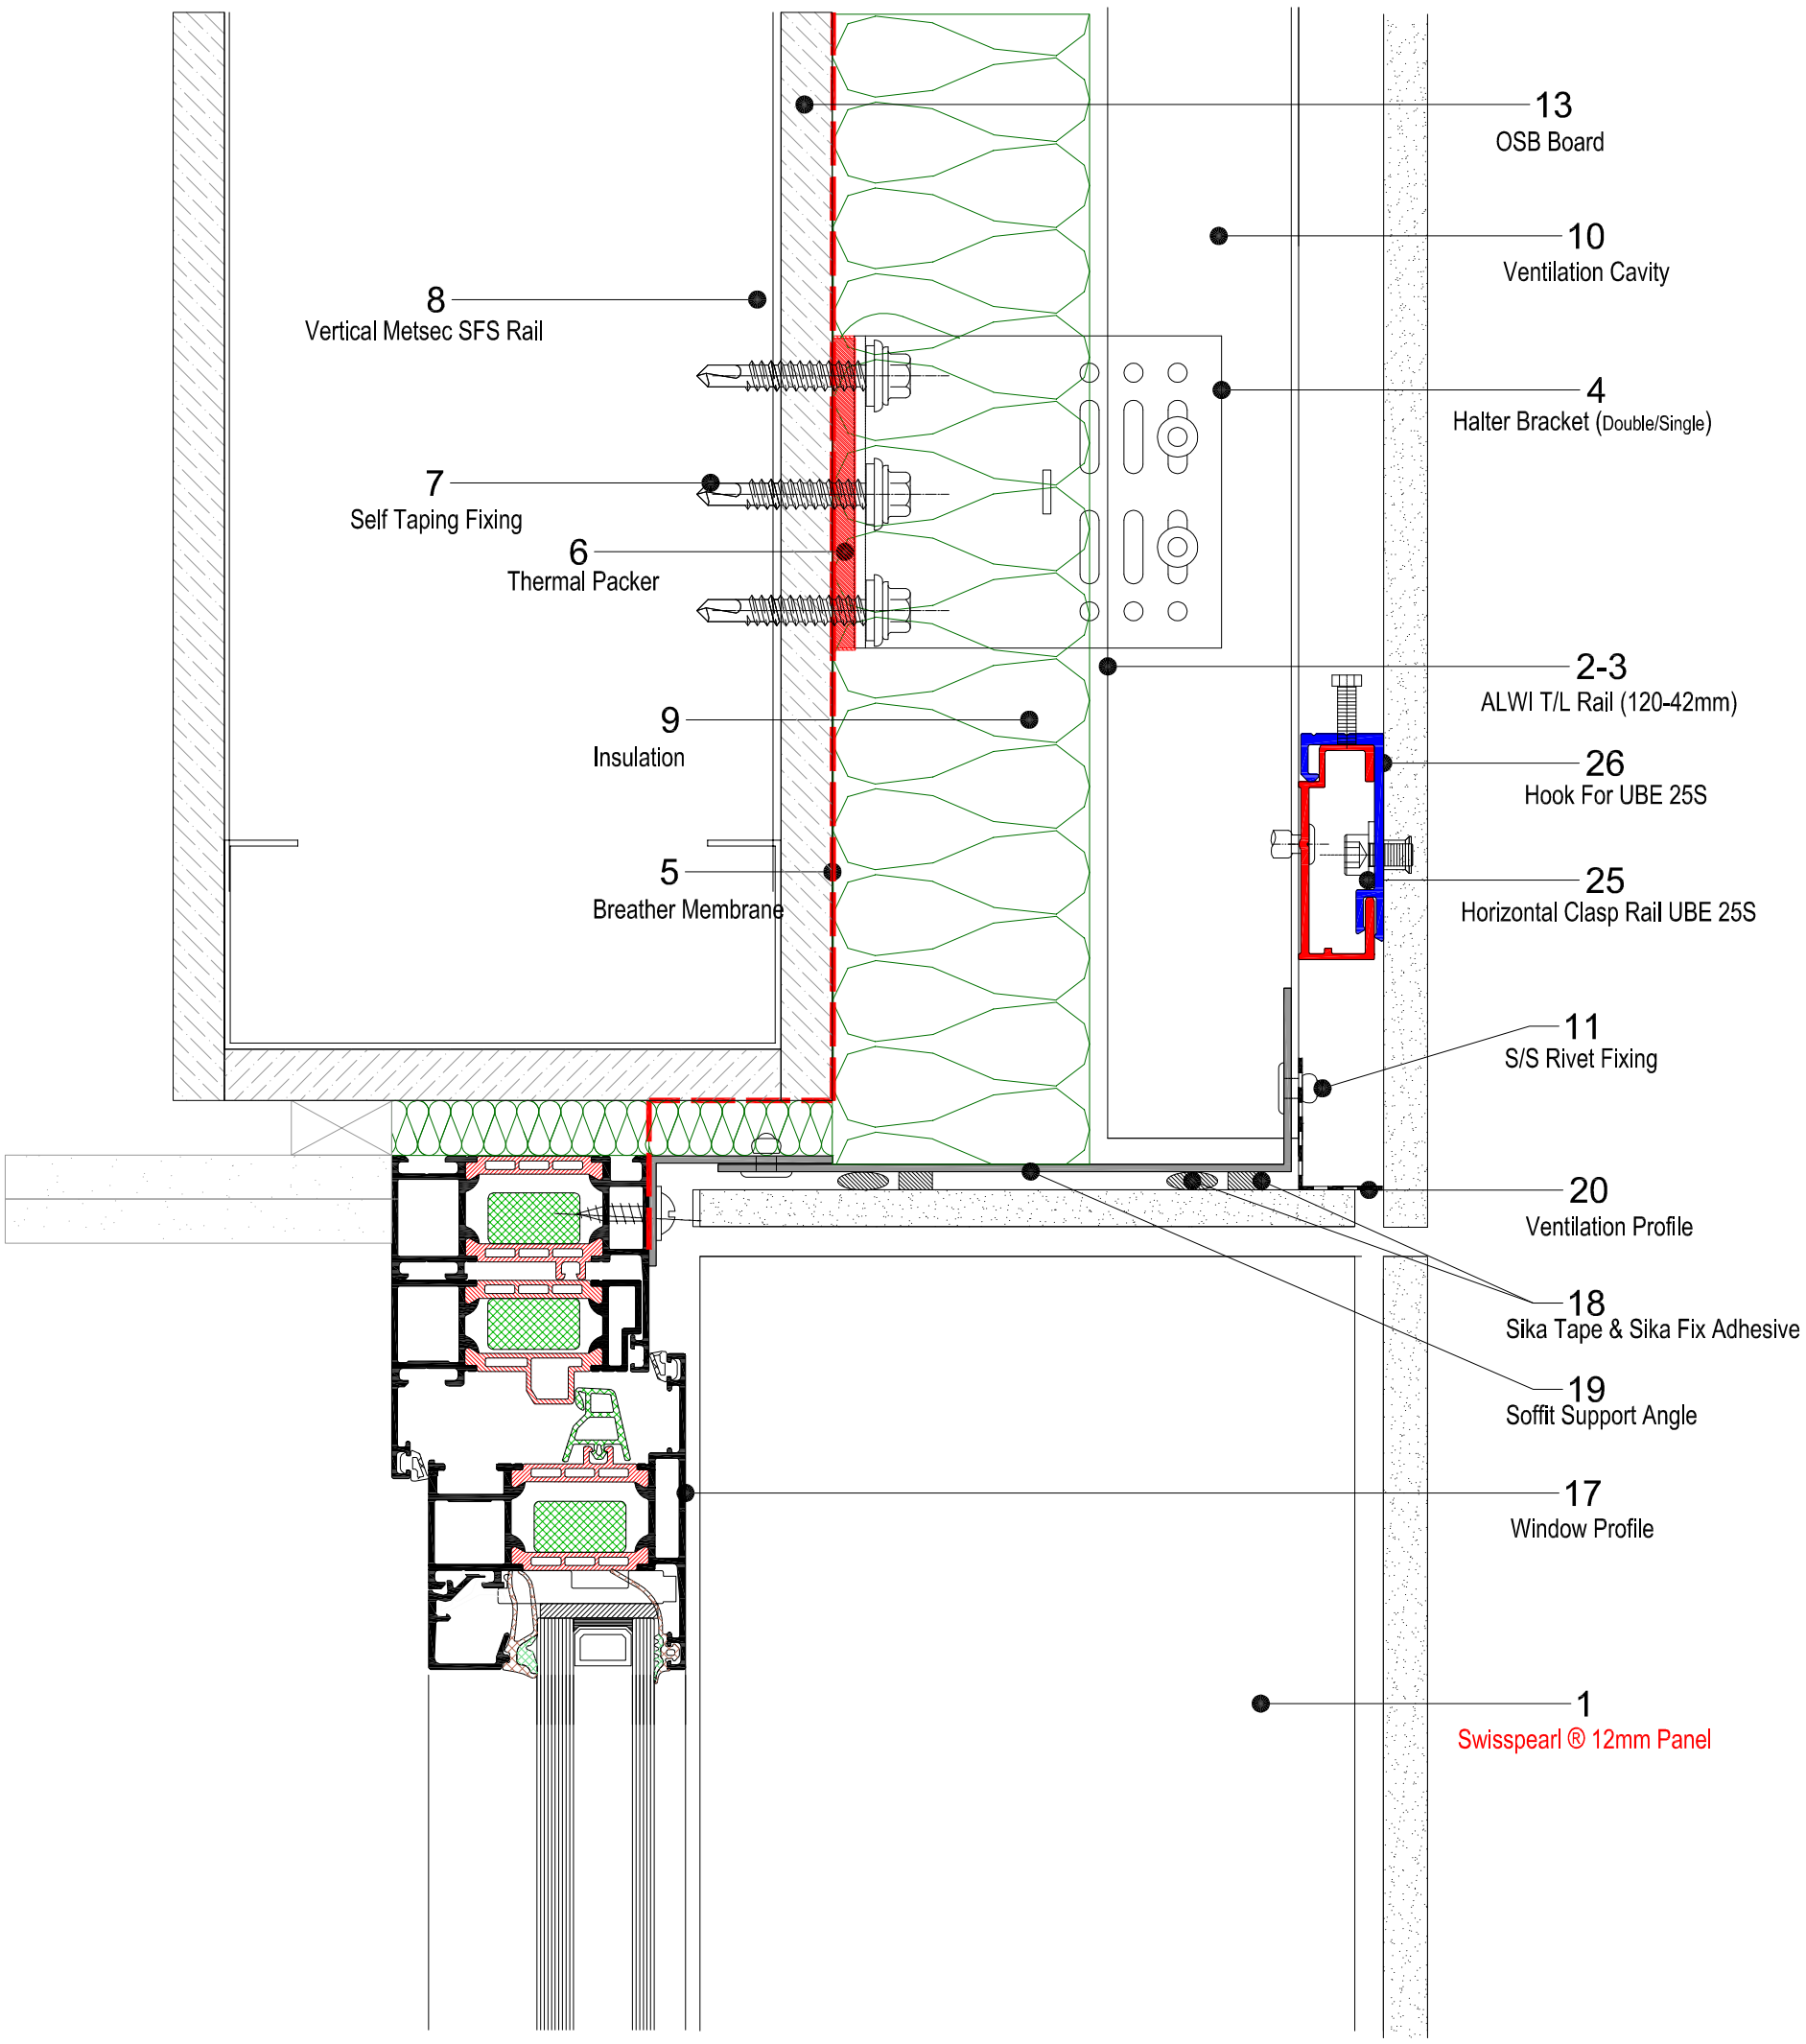

1	Swisspearl ® 12mm Panel	11	S/S Rivet Fixing
2-3	ALWI T / L Rail (120-42mm)	13	OSB Board
4	Halter Bracket (Double/Single)	17	Window Profile
5	Breather Membrane	18	Sika Fix Adhesive & Tape
6	Thermal Packer	17	Window Profile
7	Self Taping Fixing	20	Ventilation Profile
8	Metsec SFS Rails	25	Horizontal Clasp Rail UBE 25S
9	Insulation	26	Hook For UBE 25S
10	Ventilation Cavity		

TITLE:
CONCEALED WINDOW HEAD DETAIL ON METSEC (1)

DWG.No: SP-DT608-1

SCALE: 1:2

CONTACT:
info@swissfacades.com

SWISS FACADES